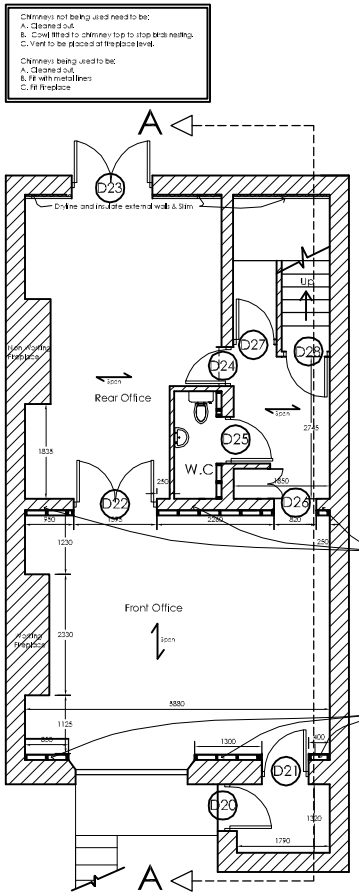

Basement

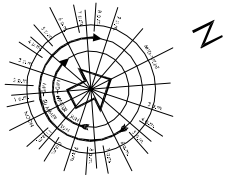

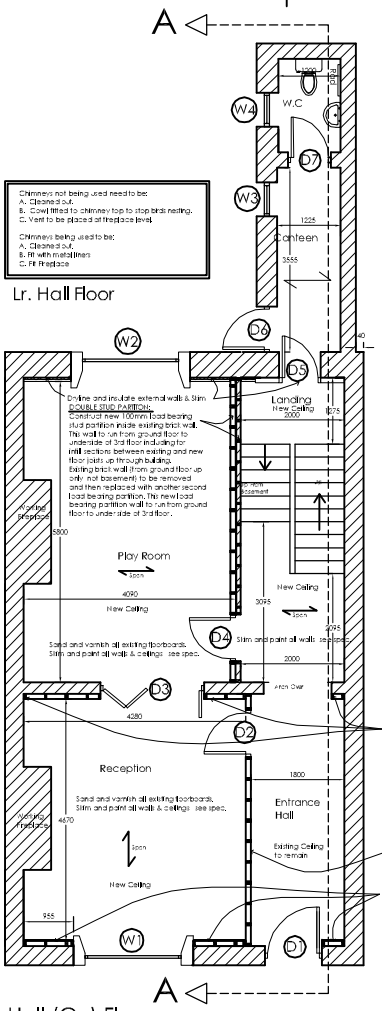

Hall (Gr.) Floor

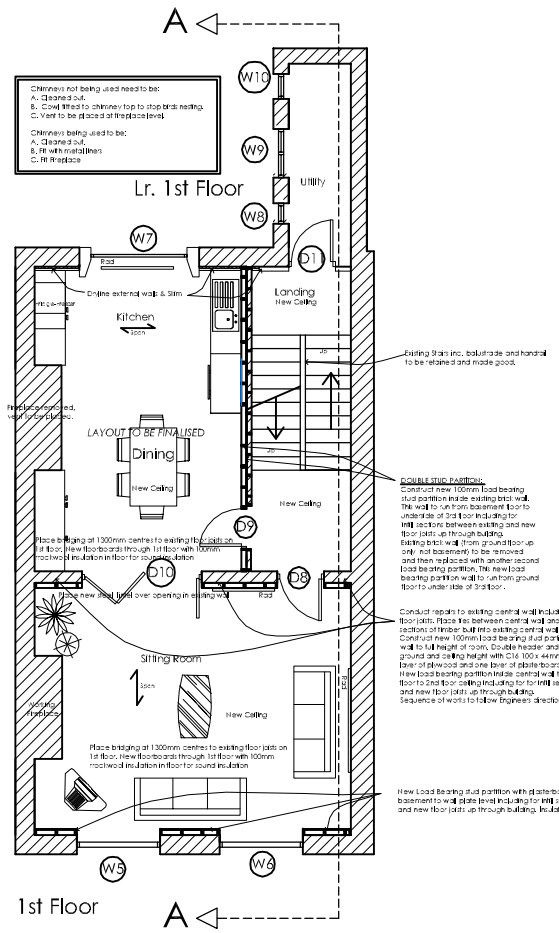

1st Floor

Basement		
	D20	No Change
	D21	No Change
	D22	No Change
	D23	No Change
	D24	No Change
	D25	No Change
	D26	No Change
	D27	Door to be 60 min scelec.
	D28	Door to be 60 min scelec.

DOOR & WINDOW SCHEDULE		
LOCATION		
Hall (Ground) Floor	D1	Glass panel to be replaced.
	D2	Existing door to be retained and fire sealed. Contact Freddie Cooney, Envirogro 0145148858 re same.
	D3	3 x 3 panel georgian style door to be stripped and re-painted.
	D4	Existing door to be retained and fire sealed. Contact Freddie Cooney, Envirogro 0145148858 re same.
	W1	Wooden single glazed window in situ to clean and re-painted
	W2	Wooden single glazed window in situ to clean and re-painted
Lower Hall Floor	D5	Existing door to be retained and fire sealed. Contact Freddie Cooney, Envirogro 0145148858 re same.
	D6	White Pvc double glazed door in situ to remain as is.
	D7	Door to be cleaned and repainted.
	W3	White Pvc double glazed window in situ
	W4	White Pvc double glazed window in situ
First Floor	D8	New door to be steel and fire rated, same to be 30 min fire rated.
	D9	New door to be steel and fire rated, same to be 30 min fire rated.
	D10	New door to be steel and fire rated, same to be 30 min fire rated.
	W5	New replace window to be steel and fire rated.
	W6	New replace window to be steel and fire rated.
	W7	Window in situ, glass panes to be replaced, cleaned and repainted.
Lower First Floor	D11	New door to be steel and fire rated, same to be 30 min fire rated.
	W8	White Pvc double glazed window in situ
	W9	White Pvc double glazed window in situ
	W10	White Pvc double glazed window in situ

ISSUE	DESCRIPTION	DRWN	CHKD	DATE
2	For Tender	B.H	J.M	B.H	25.04.08
1	For Discussion	B.H	J.M	B.H	13.03.08

HARMON McCARTHY PROJECTS LTD.
No 5 Baldoyle Court, Ashbourne Co.Meath
TEL. 01 8499800 FAX. 01 8499801
e-mail: info@hmp.ie
CHARTERED ENGINEERS, ARCHITECTURAL SERVICES, BUILDING SURVEYORS, PROJECT MANAGERS

OTHER CONSULTANTS

CLIENT

DRAWING NAME Proposed Basement, Ground & 1st Floor Plans

PROJECT No. 010479

A1 SCALE 1: 50

DRAWING No 010479-002

Harmon McCarthy Projects Ltd. Trade Mark

If Printed to Correct Scale these pages should be 297mm wide and total 700mm - Harmon McCarthy Projects Ltd

PRINT AT 70% enlarged A3